
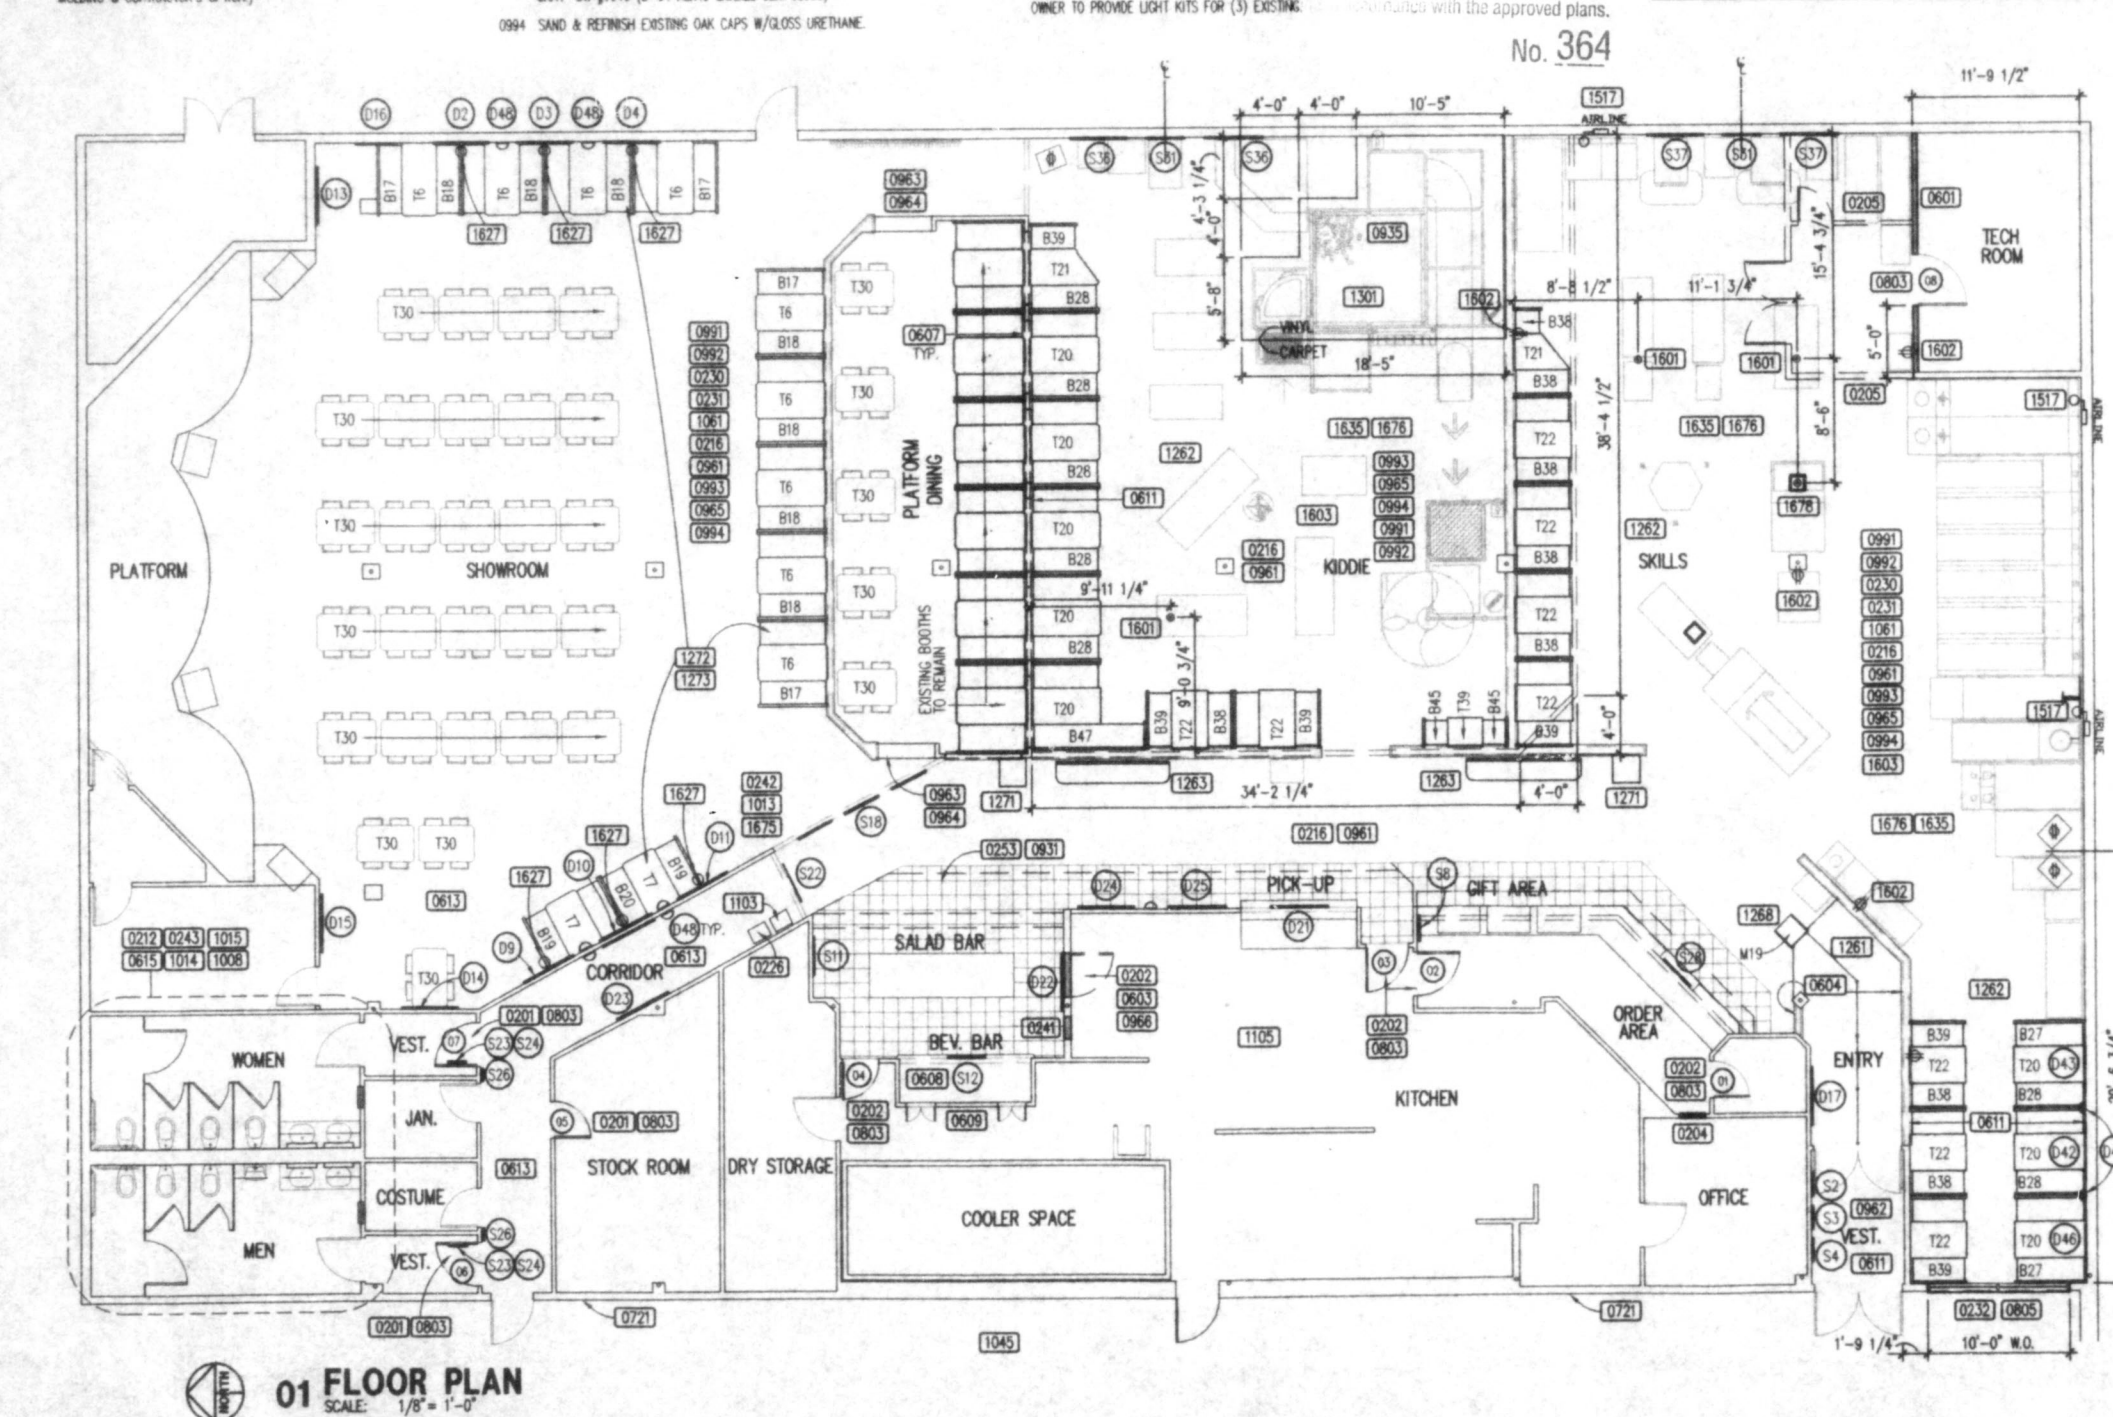


- 0603A INSTALL NEW FLOOR PLASTER PARTITION TO 4" ABOVE CEILING
W/ 2x4 MUD SHIMS @ 2' O.C. MAX. W/ 1/2" OPB BOTH SIDES
PRESS TO MATCH ADJACENT
- 0603B PATCH & SMOOTH TO MATCH ADJACENT CONSTRUCTION.
- 0604 ADD SHAPED, AS SHOWN, INCLUDE MARBLE & OAK CAP
TO MATCH EXISTING.
- 0607 RAISE SHOWROOM OPENINGS PER DETAIL 05/02.
- 0608 SUPPLY & INSTALL NEW WHITE PFR ON (3) SIDES OF RECESSED
REAR DOOR.
- 0609 SUPPLY & INSTALL LAMINATE OVER FINISHED DOORS OF REAR
WINDOW OPENINGS (LAMINATE: MARQUETTE PEPERLUST 3013-6).
- 0610 ADD NEW "WINDING HALL" MARQUETTE WINDYR RAIL, TO MATCH F.P.
TO MATCH EXISTING. SEE DETAIL 12/02A.
- 0613 ADD NEW "WINDING HALL" MARQUETTE ALUMINUM RESTROOM CORRIDOR
SIDES OF SHOWROOM WHERE VINYL IS PEELING.
- 0615 LAMINATE NEW WHITE PFR OVER EXISTING (CHSEL OFF EXISTING)

[illegible][illegible][illegible]

FOOD CENTER
 ARCHITECTURE - PLANNING - DESIGN
 C. W. CHANG & ASSOCIATES, INC.
 501 W. CHANG AVENUE
 EULESSA, TX 76040
 817 354-8010

THE ARCHITECT, CHUCK L. GREENE, FIDEL AND BOWMAN DESIGN, INC., IS RESPONSIBLE FOR THE PROJECT. WITHOUT EXPRESS WRITTEN PERMISSION OF THE ARCHITECT, CHUCK L. GREENE, FIDEL AND BOWMAN DESIGN, INC., IS RESPONSIBLE FOR THE PROJECT.

 

BRASS SMITH'S, INC.
1-800-880-8955
(ALL ITEMS - BRASS FINISH)

A. 901 REMOVABLE POST, BLACK
ROD, POLYURETHANE FINISH

B. 917 POST SOCKET

C. 955 ROPE HOOK (ALL CONNECTIONS)
ROPE: 1"-5" TO 4'-6"

D. 957 WALL PLATE, WITH SHINY-RED
FINISH

G/C: RESPONSIBLE FOR VERIFYING ALL
RANGES, SIZES AND DIMENSIONS
BEFORE ORDERING OR DRILLING

05 KID KITCHEN
SCALE: 1/4" = 1'-0"

LEGEND

- EXISTING PARTITIONS
- NEW CEILING HOIST PARS
- EXISTING WALLS
- NEW HALF-WALL HEAD
PLUMB & INTERIOR CASE
- EXISTING HEADER
- NEW HEADER
- NEW FLOOR RECEPTACLE
- NEW FLOOR RECEPTACLE

ITEM		DESCRIPTION	LEADS	EVENTS	EVENTS	EVENTS	REMARKS
#	NO.		LEAD	REMOVAL	REMOVAL	REMOVAL	
			PLACE	REMOVAL	REMOVAL	REMOVAL	
	1	ENTRANCE SIGN (NUMBER OF OPERATION)					
	12	ENTRANCE SIGN (PHONICS)			X		
	13	ENTRANCE SIGN (POINT OF DIFFERENCE)			X		
	14	ENTRANCE SIGN (WORKING POLICY)					
	15	ENTRANCE SIGN (TEXT SIGNS)				X	
	16	LEFT AND RIGHT (STANDARD)					
	17	PLATE SIGN					
	114	PLATE SIGNS					X ALREADY DONE
	115	SHOWERING SIGN (STANDARD)					X
	127	RETRONIC (RETRONIC)					
	128	RETRONIC (RETRONIC)					
THIS DOCUMENT IS THE SOLE PROPERTY OF CHUCK E. CHEESE'S PIZZA. ANY COPIING OR USE OF THESE DOCUMENTS FOR ANY PURPOSE OTHER THAN CONSTRUCTION OF CHUCK E. CHEESE'S PIZZA, WILL BE PROSECUTED TO THE FULL EXTENT OF THE LAW.

NO.734 INNO

CHUCK E. CHEESE'S PIZZA,
6700 ARTOUR HODGSON TR. 17091
SHOWBIZ PIZZA TIME INC.
10000 W. 10TH AVE. SUITE 100
MINNAPOLIS, MN 55426
BOWLING GREEN, OHIO 43402

FLOOR PLAN

MINNAPOLIS POLICE DEPARTMENT
168/87


Date
12/09/97

Revisions


Project Number
88-743

Sheet Number
A1


of 4

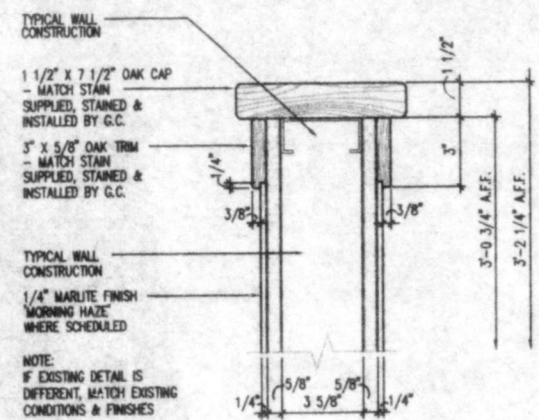

01 OAK CAP AT HALF WALL
SCALE: 3/4\"/>

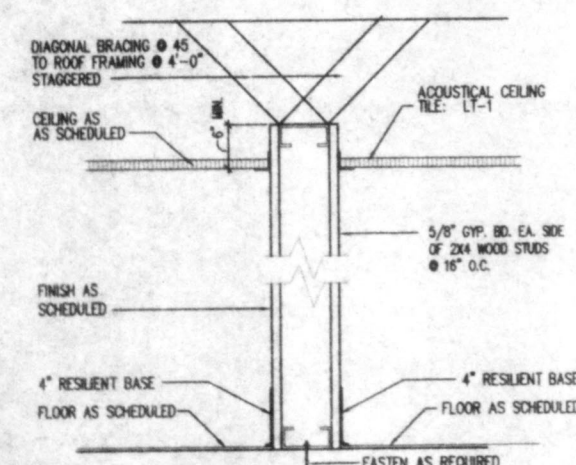

06 TYPICAL INTERIOR PARTITION
SCALE: 1/2\"/>

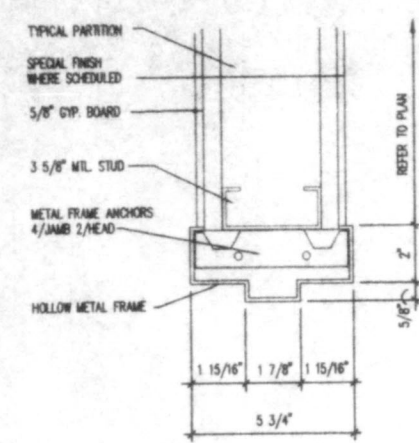


11 INTERIOR DOOR HEAD/JAMB
SCALE: 3/4\"/>


DOOR SCHEDULE

DOOR NUMBER	LOCATION	DOOR SIZE	DOOR		FRAME				REMARKS	KEY SET
			TYPE	MATERIAL	FINISH	MATERIAL	FINISH	FIRE ASSEMBLY		
01	GIFT STORAGE ROOM	3'-0" x 6'-8" x 1 3/4"	B	WD	PL1	ST	P3	10		A2
02	ORDER/ORDERING DOOR	3'-0" x 6'-8" x 1 3/4"	E	WD	PL1	ST	P3	6		-
03	KITCHEN DOOR	3'-0" x 6'-8" x 1 3/4"	E	WD	PL1	ST	P3	6		-
04	KITCHEN "ELIASON" DOOR	7'-4" x 6'-8" x 1 3/4"	-	WD	PL1	ST	P3	-	ELIASON HARDWARE AND FRAME	-
05	MERCHANDISE STORAGE DOOR	3'-0" x 6'-8" x 1 3/4"	B	WD	PL1	ST	P3	10		A2
06	WOMEN RESTROOM DOOR	3'-0" x 6'-8" x 1 3/4"	H	WD	PL1	ST	P3	6		A2
07	WOMEN RESTROOM DOOR	3'-0" x 6'-8" x 1 3/4"	H	WD	PL1	ST	P3	6		A2
08	TOILET ROOM DOOR	3'-0" x 6'-8" x 1 3/4"	B	WD	PL1	ST	P3	10		A2

NOTE: VERIFY EXISTING DOOR SIZES PRIOR TO ORDERING REPLACEMENT DOORS.

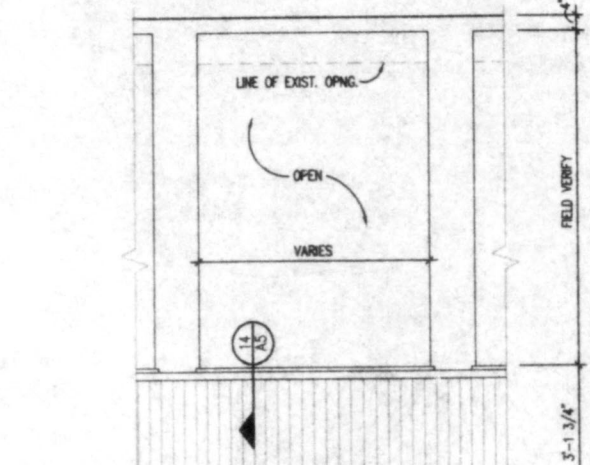


07 ELEVATION @ SHOWROOM OPNG.
SCALE: NO SCALE

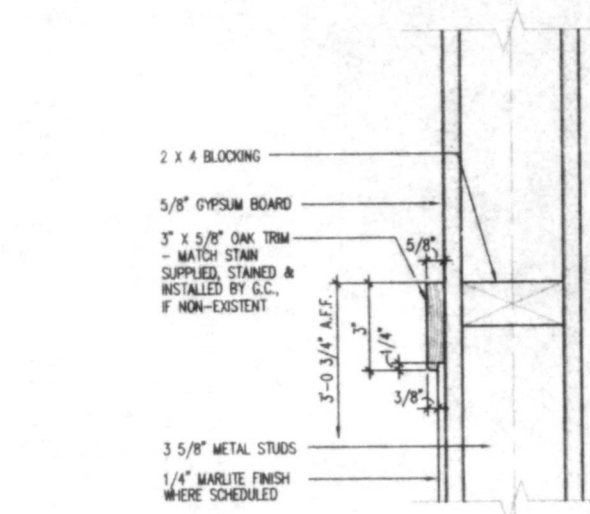


12 CHAIR RAIL
SCALE: 3/4\"/>

BASE TYPES

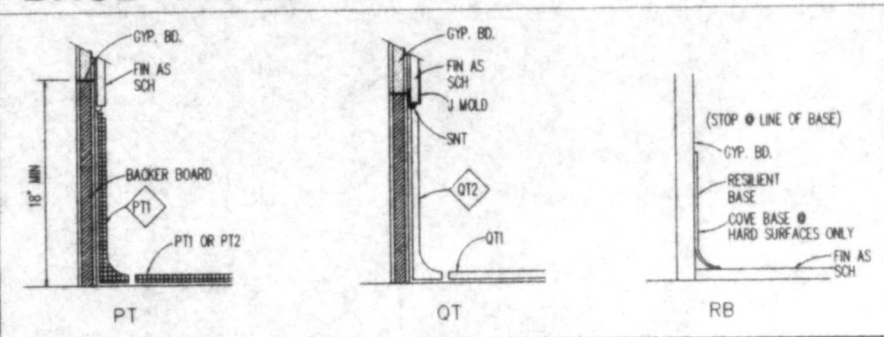

DOOR TYPES

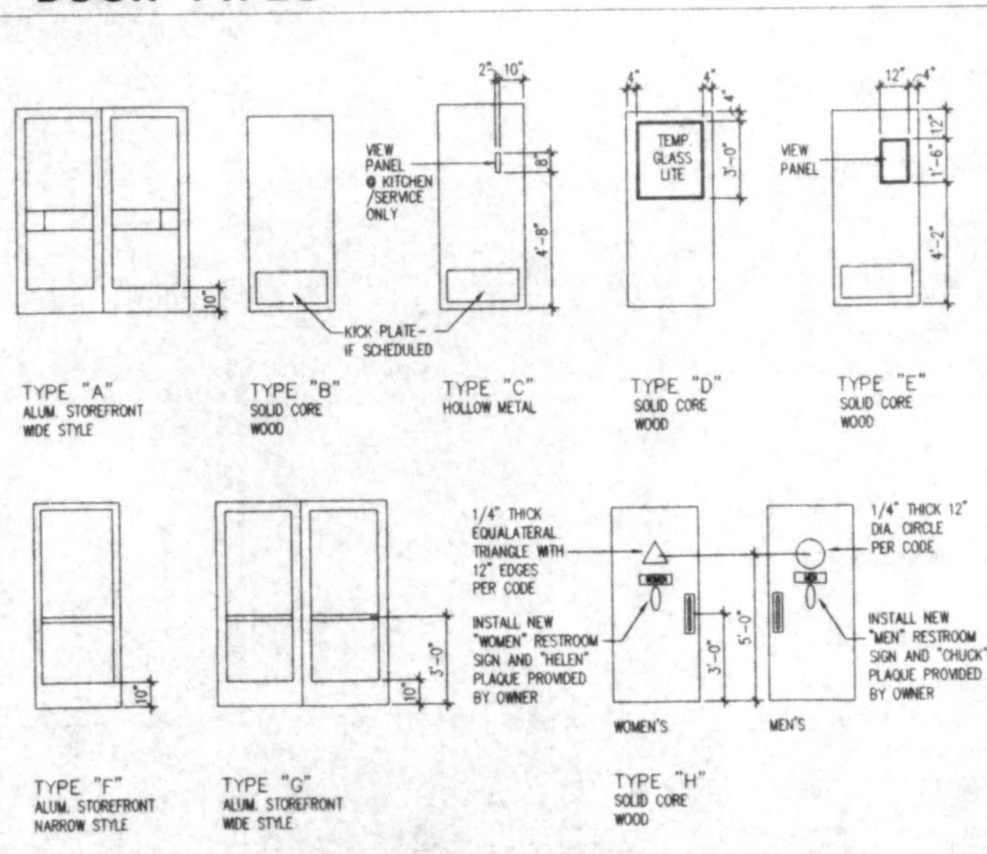

APPROVED
FOR BUILDING PERMIT ONLY
CITY OF HOUSTON
CODE ENFORCEMENT DIVISION

The owner is responsible for compliance with the Building Code. Such approved plans and specifications shall not be changed, modified or altered without approval from the building official, and all work shall be done in accordance with the approved plans.

No. 364

PAINT/STAIN SCHEDULE

- PAINT/STAIN - SHERWIN WILLIAMS
- PT: HOLLIBERRY RED - FRONT DOOR FR. ALL EXPOSED INT. COLS.
 - OT: SMALL CROWN MOLDING - VEG. GREEN/OLIVE
 - RB: BASE - BOSTON 11 CAL.
 - OT: 71-30, 70-14, 70-14, 70-14
 - PT: LIGHT MOVES - UPPER WALLS & EMERGENCY EXIT DOOR & FR. INT. KITCHEN DOORS, AND MERCHANTS SHELVING (FINISH)
 - OT: TEXTURE - MEDIUM GRADE FILL
 - RB: FIRST COAT 1/4\"/>

COLOR AND MATERIAL SCHEDULE

- STOREFRONT
- PT: DARK BROWN
 - OT: KARNER
- PORCELAIN TILE
- PT: CROSSVILLE BROWN GRANITE CPT. 12\"/>
- CERAMIC TILE
- OT: MFR. FLORIDA TILE 4\"/>
- VINYL FLOORING
- PT: VINYL SHEET FLOORING - PREMIUM EXCELLENCE TILE BY AMERSON. STONE/EX (2014) COAL BLACK
 - OT: VINYL SHEET FLOORING - PREMIUM EXCELLENCE TILE BY AMERSON. STONE/EX (2015) GRAY
 - PT: 12\"/>
- QUARRY TILE
- OT: COMMERCIAL RED, 12\"/>
- PREFINISHED PANELS
- PT: MARBLE TOPPING HARD, 24\"/>
- CARPET
- OT: 12\"/>
- RESILIENT BASE
- PT: CHARCOAL, 1/4\"/>
- FIBERGLASS WALL PANEL
- PT: WHITE, 1/4\"/>
- ACOUSTICAL CEILINGS
- OT: 12\"/>
- PLASTIC LAMINATE
- PT: HOLLIBERRY RED, 12\"/>
- SYNTHETIC STONE
- PT: ANTIQUE WHITE, 12\"/>
- BRASS SMITH PIPES & FITTINGS
- PT: 1/2\"/>

78-822

HARDWARE SCHEDULE

- Hardware Set No. 1 - Double Room Entry
- 1: 1/2\"/>
- Hardware Set No. 2 - Entry Lobby
- 1: 1/2\"/>
- Hardware Set No. 3 - Entry Lobby
- 1: 1/2\"/>
- Hardware Set No. 4 - Entrance Service
- 1: 1/2\"/>
- Hardware Set No. 5 - Entrance Service
- 1: 1/2\"/>
- Hardware Set No. 6 - Entrance Service
- 1: 1/2\"/>
- Hardware Set No. 7 - Kitchen
- 1: 1/2\"/>
- Hardware Set No. 8 - Kitchen
- 1: 1/2\"/>

CHUCK E. CHEESE'S PIZZA, INC.
8700 ANTONIO HOUSTON, TX 77061
SHOWROOM PIZZA TIME, INC.
444 WEST AUSTIN FREEWAY
AUSTIN, TEXAS 78702

DATE: 12/09/97
REVISED: 12/09/97

Project Number: SB-743
Sheet Number: A2 of 4

ARCHITECTURE - PLANNING - DESIGN
C. Y. CHANG & ASSOC. INC.
1100 WEST 19TH STREET, SUITE 100
EULESSA, TX 76040
817.354.6010

98-0852


APPROVED
FOR BUILDING PERMIT ONLY
CITY OF HOUSTON
CODE ENFORCEMENT DIVISION

The owner is responsible for
compliance with the Building Code.
Such approvals are given and specifications
shall not be changed, modified or
altered without authorization from the
building official, and all work shall be
done in accordance with the approved plans.


No. 364

EXTERIOR NOTES: 0000


- SECTION 2 DEMOLITION/SITEWORK/REMOVAL
0232 REMOVE PORTIONS OF WALL TO LIMITS SHOWN.
SECTION 7 THERMAL & MOISTURE PROTECTION
0721 NEW DRYVIT/STUCCO PAINT TO MATCH EXISTING.
SECTION 8 DOORS & WINDOWS
0805 FURNISH & INSTALL NEW ALUMINUM FRAMED WINDOWS AS INDICATED.
SECTION 9 FINISHES
0966 PAINT EXTERIOR TO MATCH EXISTING.
SECTION 10 SPECIALTIES
1045 SIGN CO. TO VERIFY THAT AWNINGS & SIGNS ARE IN WORKING ORDER.

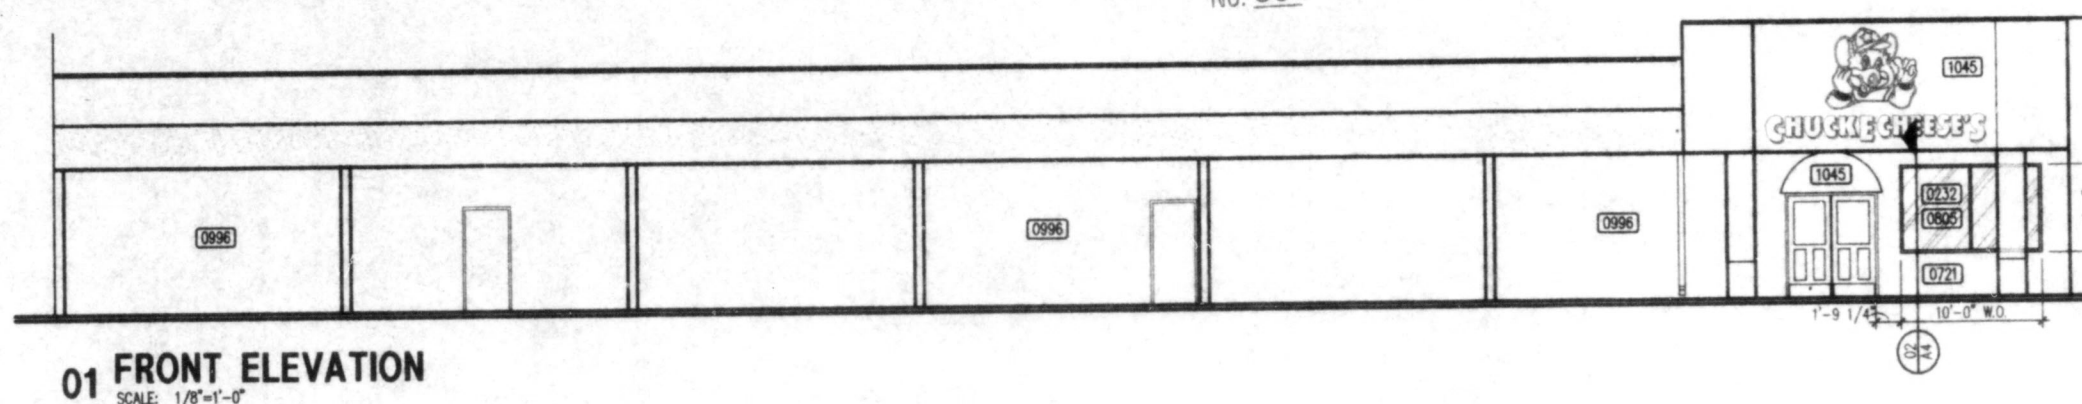


01 FRONT ELEVATION
SCALE: 1/8"=1'-0"

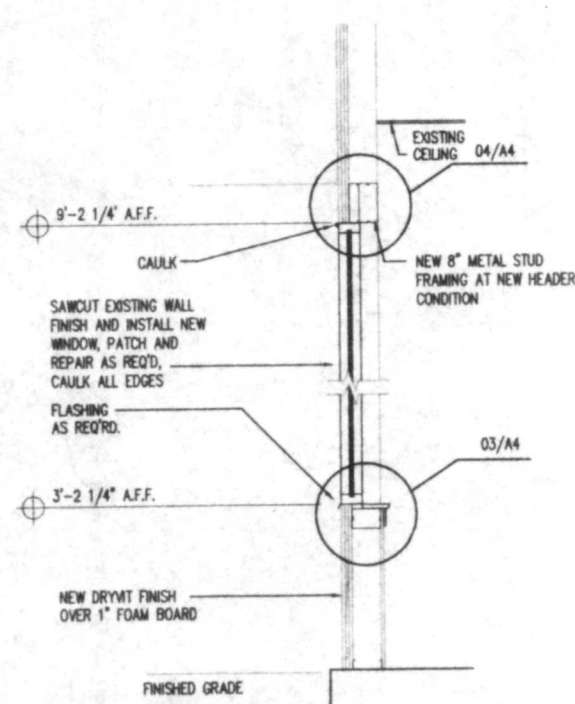

02 WALL SECTION
SCALE: 1/2"=1'-0"

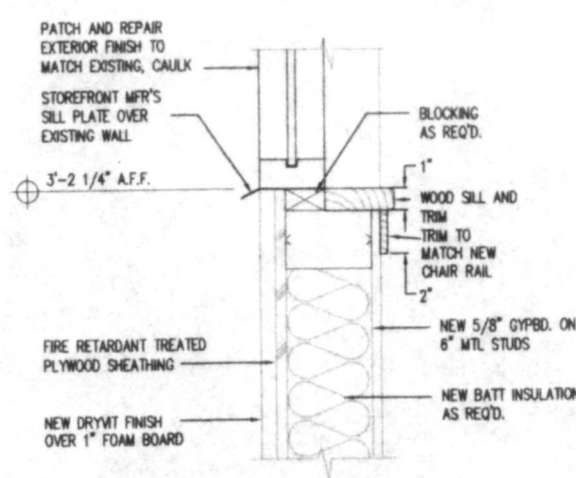


03 WINDOW SILL
SCALE: 3"=1'-0"

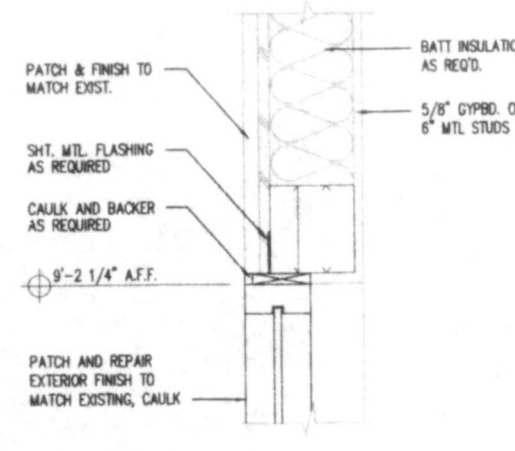

04 WINDOW HEADER
SCALE: 3"=1'-0"

98-823

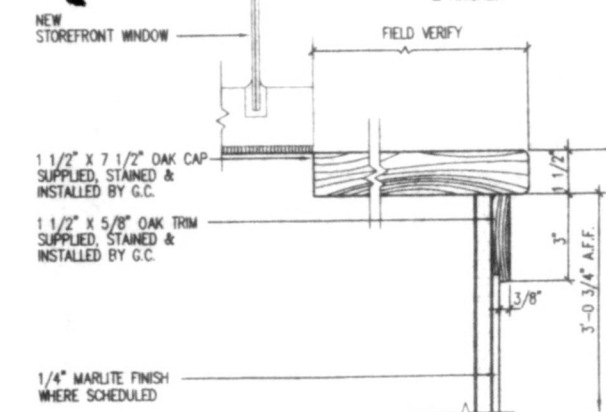


05 OAK CAP DETAIL AT WINDOW
SCALE: 3/4"=1'-0"



ARCHITECTURE - PLANNING - DESIGN
C.T. CHANG & ASSOC. INC.
1000 W. ELLERBE BLVD., SUITE 110
HOUSTON, TX 77060

CHUCK E. CHEESE'S PIZZA
6700 ANTONIO HOUSTON, TX 77061
SHOHEE PIZZA TIME, INC.
4441 WEST AIRPORT FREEWAY
HOUSTON, TEXAS 77056

EXTERIOR ELEVATIONS AND DETAILS

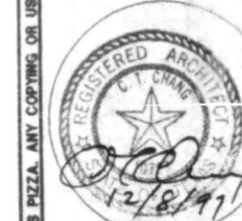


Date
12/09/97

Revisions

Project Number
98-734

Sheet Number
4

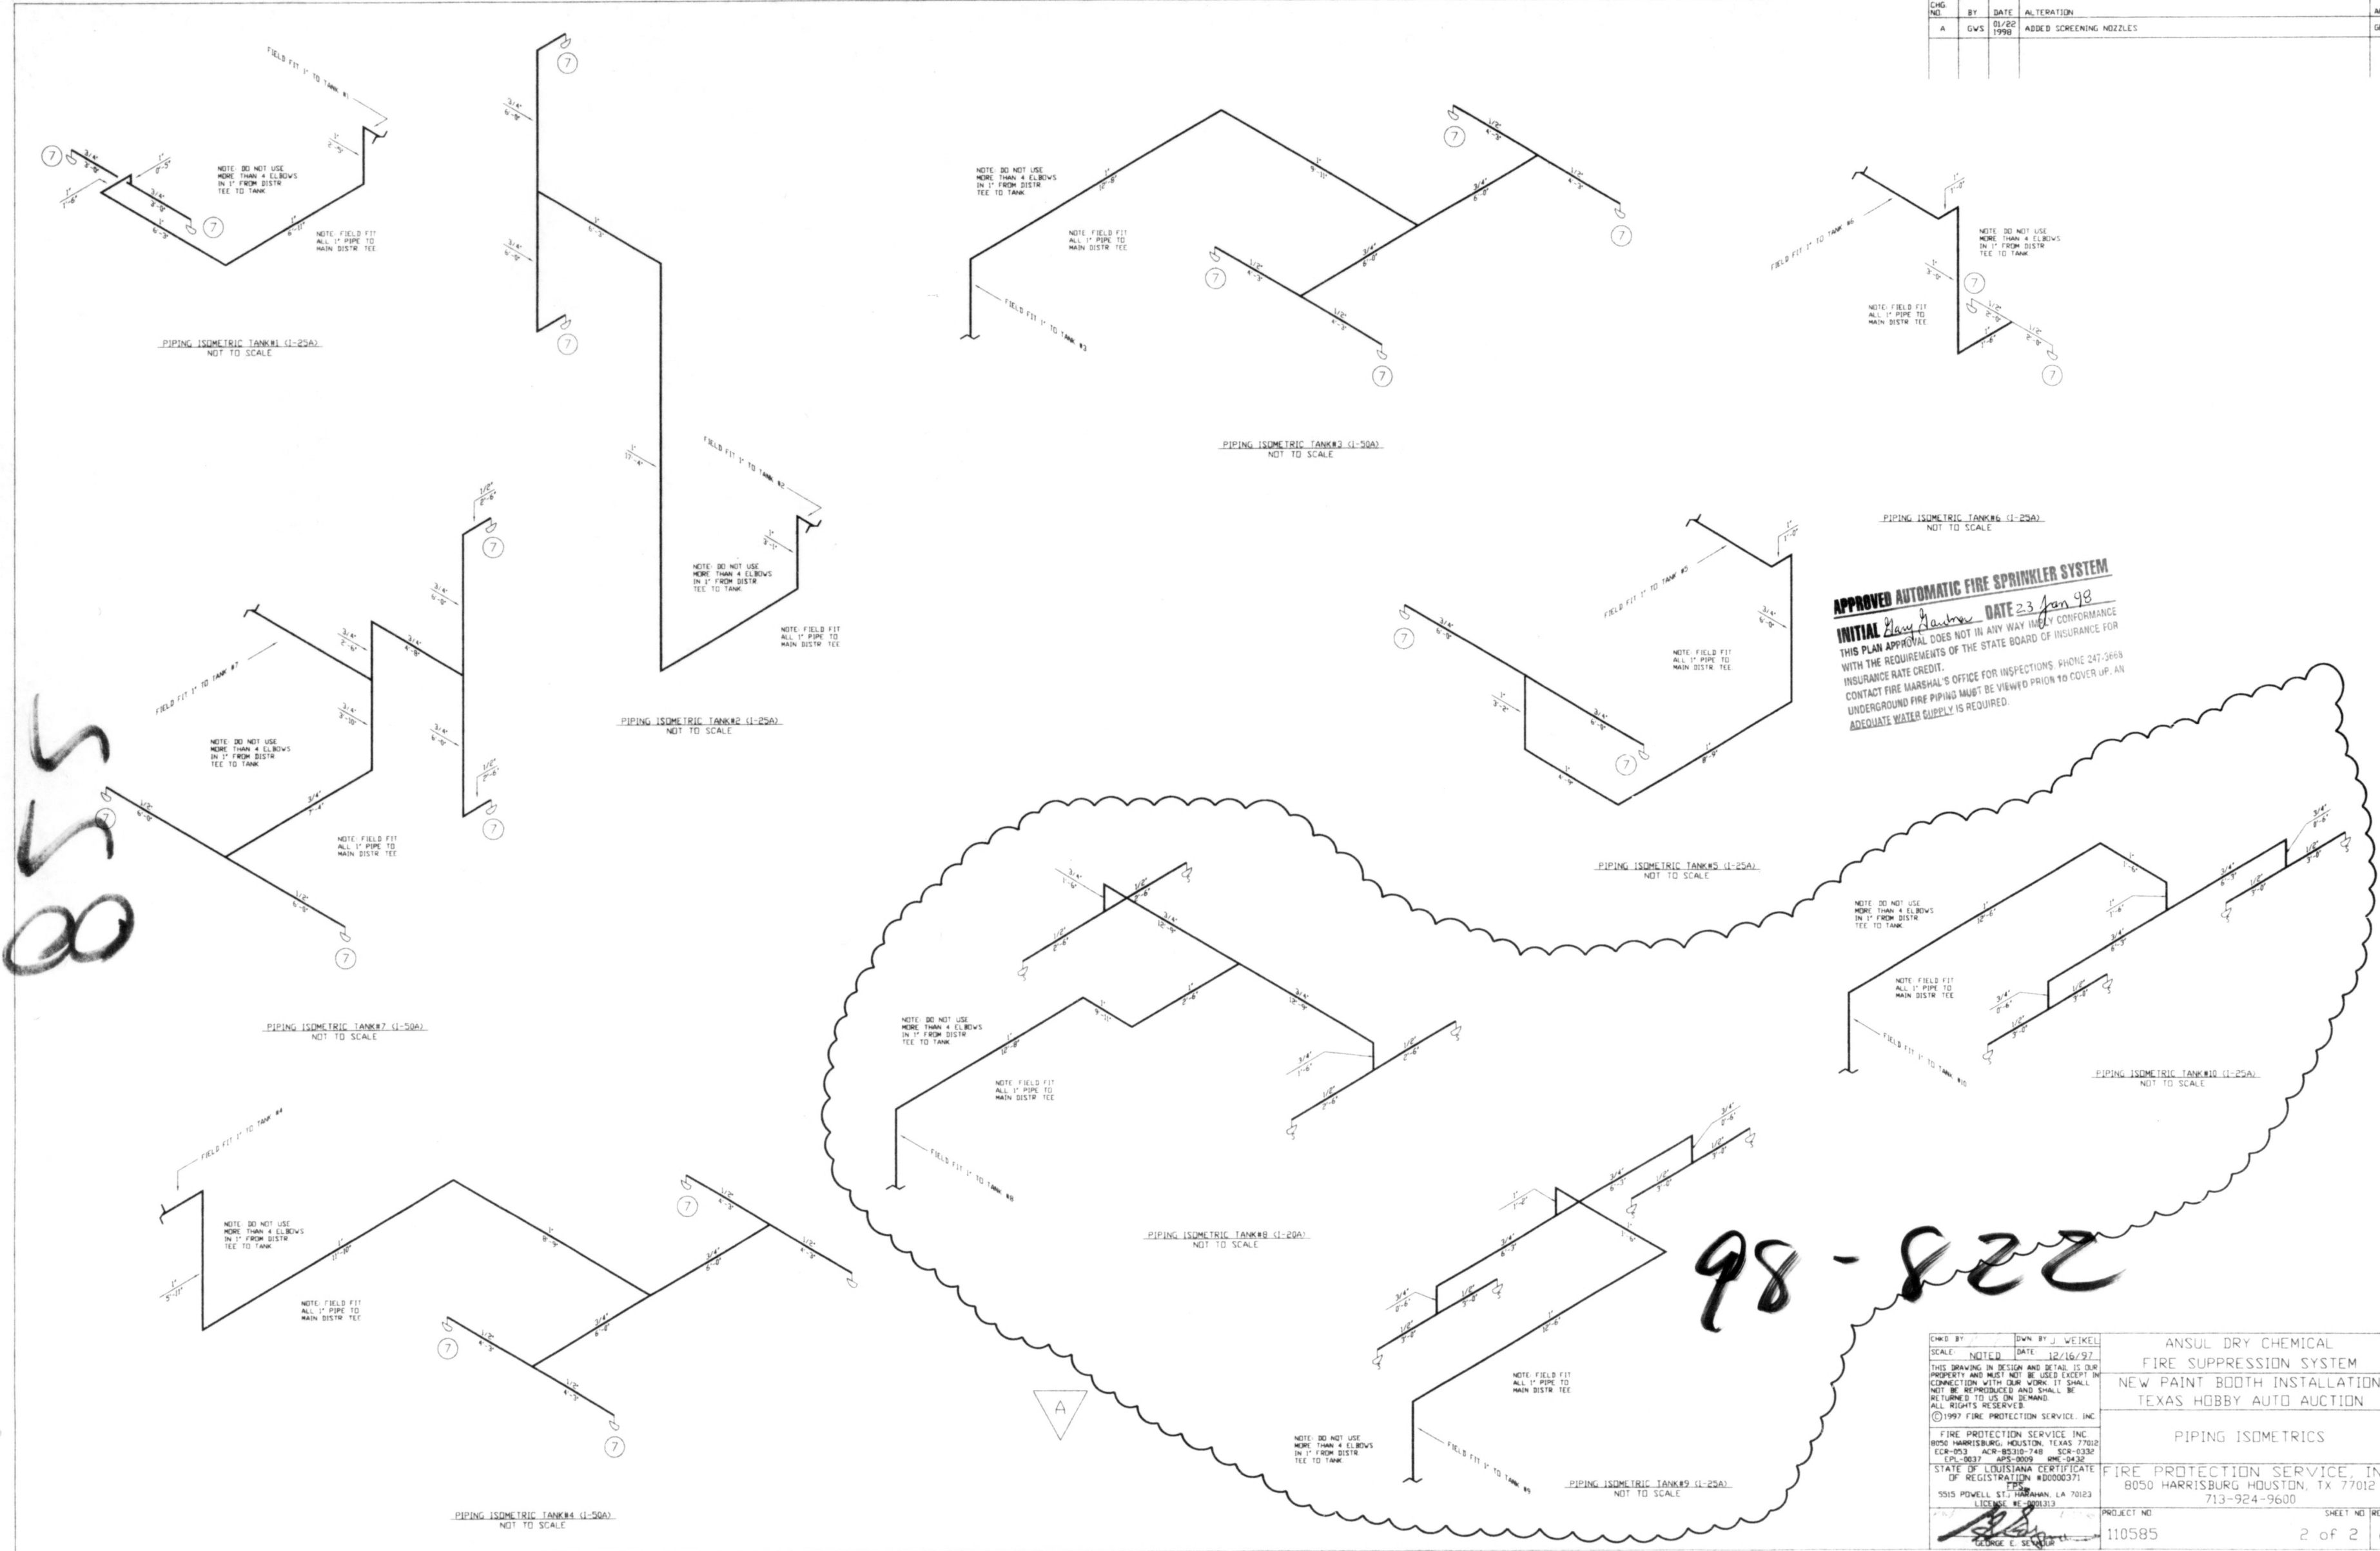

APPROVED AUTOMATIC FIRE SPRINKLER SYSTEM
 INITIAL *Ray* DATE *2-3 Jan 98*
 THIS PLAN APPROVAL DOES NOT IN ANY WAY IMPLY CONFORMANCE WITH THE REQUIREMENTS OF THE STATE BOARD OF INSURANCE FOR INSURANCE RATE CREDIT.
 CONTRACT THE MARSHAL'S OFFICE FOR INSPECTIONS PHONE 047-2434
 UNDERGROUND FIRE PIPING MUST BE VIEWED PRIOR TO COVER UP AN ADEQUATE WATER SUPPLY IS REQUIRED.

DATE: 12/16/97	BY: J. W. WELLS	ANSUL DRY CHEMICAL
SCALE: NOTED	DATE: 12/16/97	FIRE SUPPRESSION SYSTEM
THIS DRAWING IS DESIGN AND SPECIFICATION ONLY. IT IS NOT TO BE USED FOR CONSTRUCTION. IT IS NOT TO BE REPRODUCED OR COPIED. IT IS NOT TO BE USED FOR ANY OTHER PURPOSE.		NEW PAINT BOOTH INSTALLATION
		TEXAS HOBBY AUTO AUCTION
		PIPING ISOMETRICS
FIRE PROTECTION SERVICE, INC.	8050 HARRISBURG HOUSTON, TX 77012	FIRE PROTECTION SERVICE, INC.
713-924-9600		713-924-9600
110585	2 OF 2	A

5500

98-822